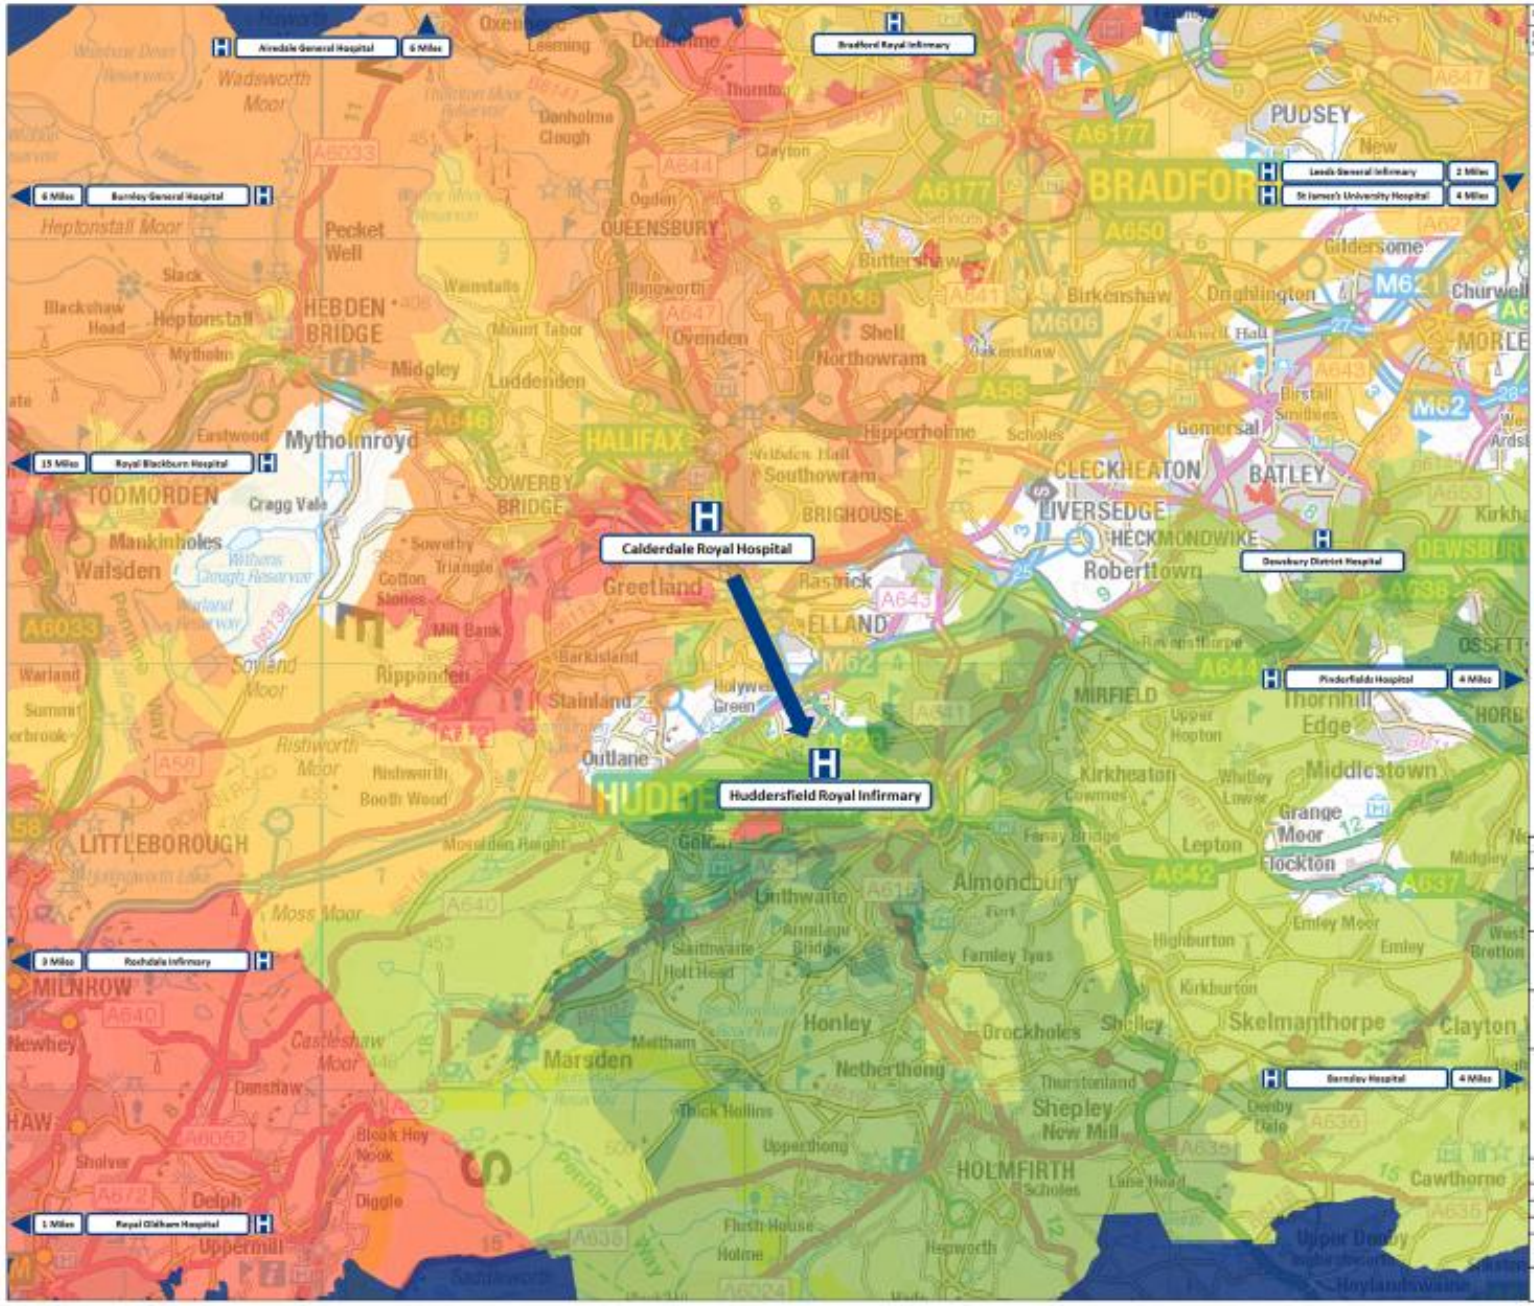

Contains Ordnance Survey data © Crown copyright and database right 2014

Rev	Date	Purpose of Revision	Drawn	Check	Reviewed	Appd
0	May 14		DL	KA	KGB	KGB

JACOBS
Fairbairn House, Ashton Lane, Sale, Manchester M33 6WF
Tel: +44 (0)161 962 1274 Fax: +44 (0)161 905 5855
www.jacobs.com

Client: Calderdale and Huddersfield NHS

Project: Calderdale and Huddersfield NHS Trust Journey Time Assessments Study

Drawing Title: Changes to Public Transport Journey Times if Services are Transferred from Calderdale Royal Hospital to Huddersfield Royal Infirmary

Drawing Status: For Information

Scale	NOT TO SCALE
Jacobs No.	
Client No.	
Drawing Number	B1991900/02/PT/CALD
Rev	0

This drawing is not to be used in whole or part other than for the intended purpose and project as defined on this drawing. Refer to the contract for full terms and conditions.